ROAD OVER RAIL

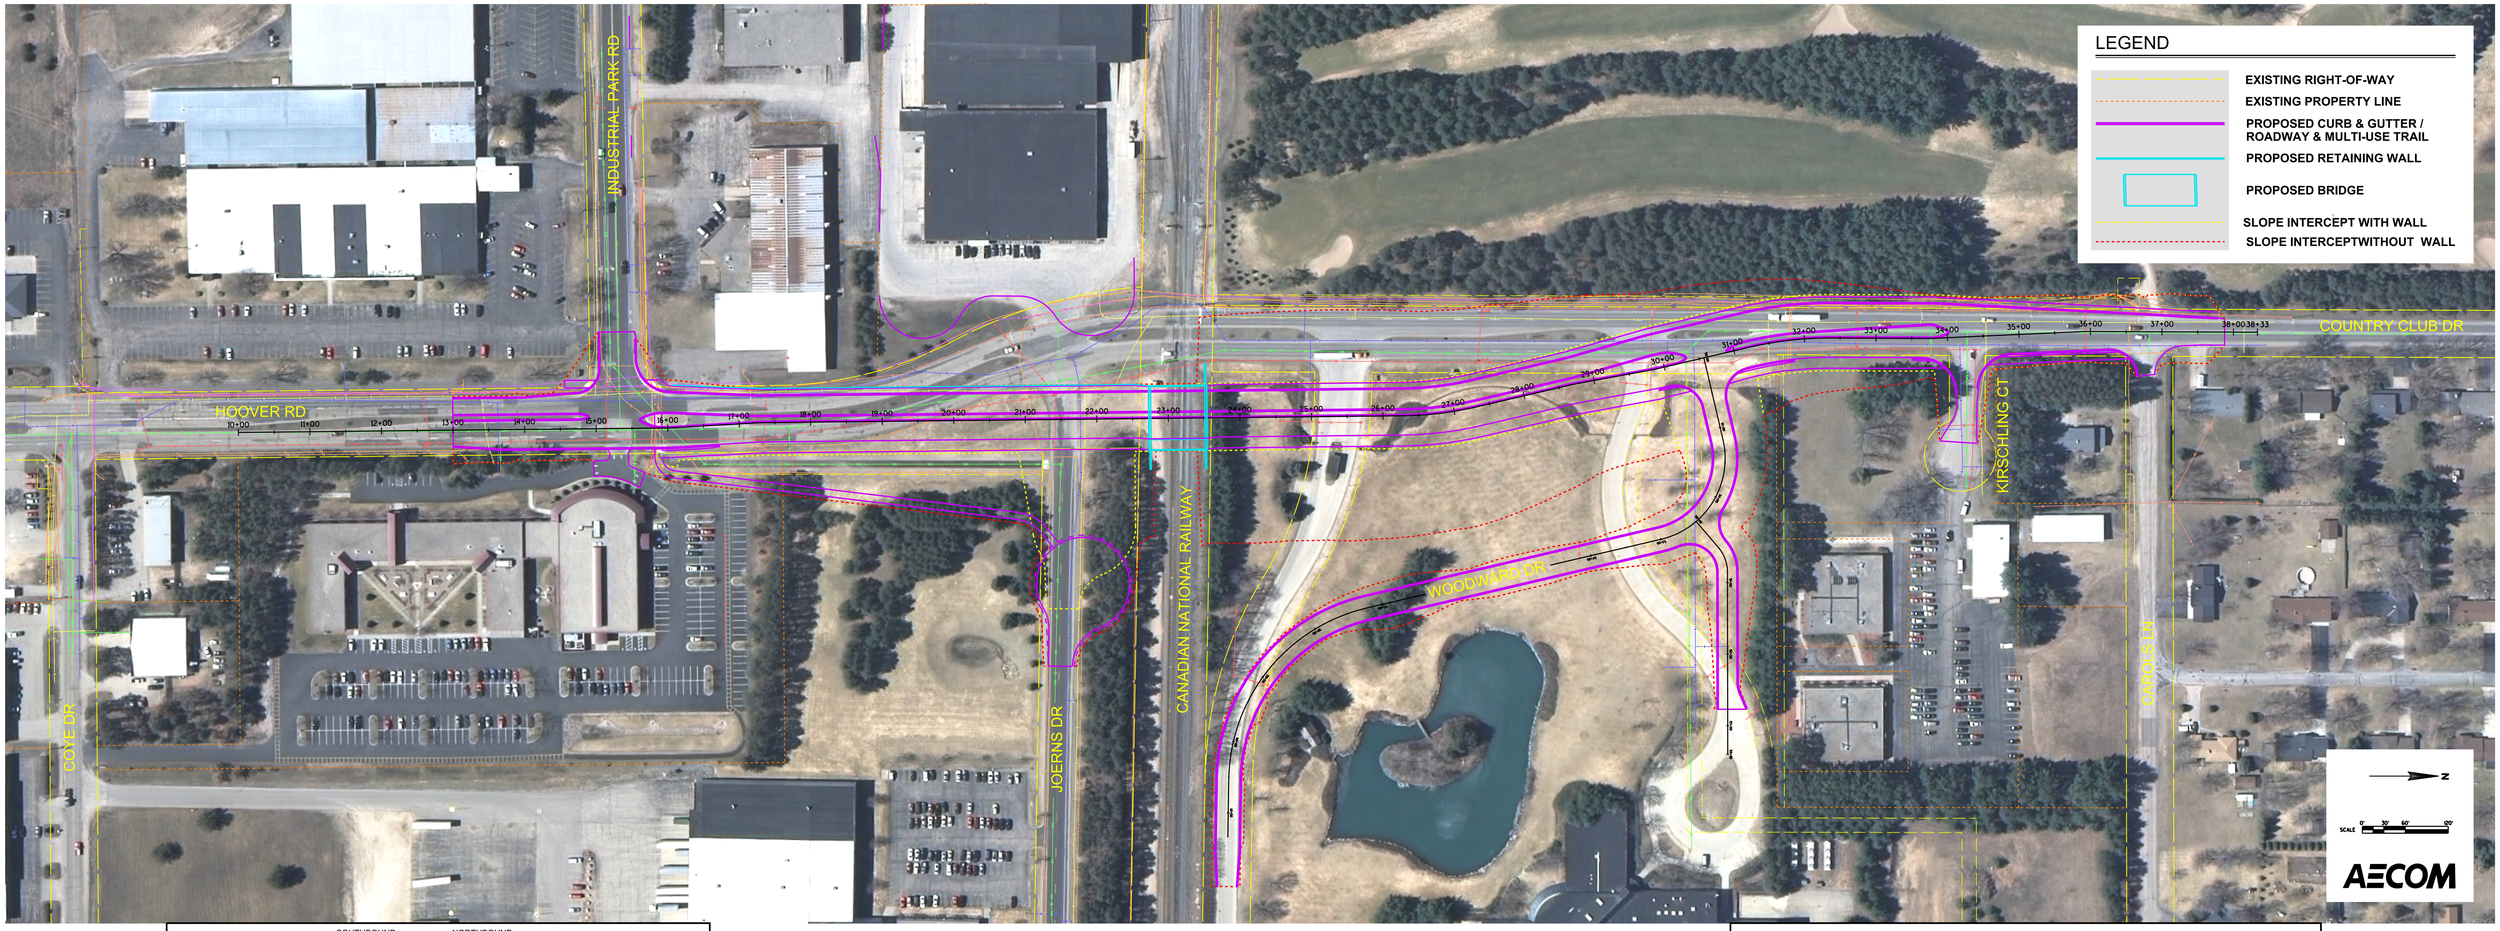

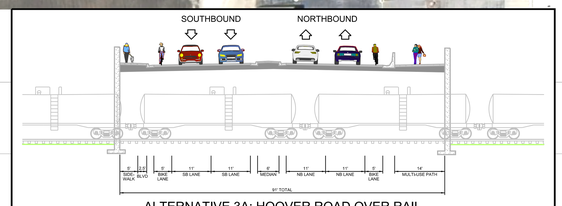

ALTERNATIVE 3A: HOOVER ROAD OVER RAIL

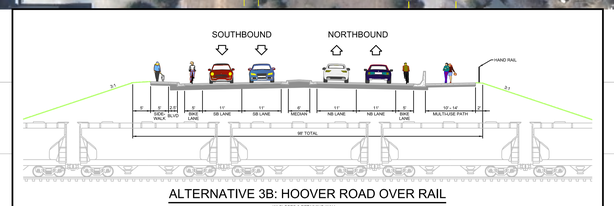

ALTERNATIVE 3B: HOOVER ROAD OVER RAIL

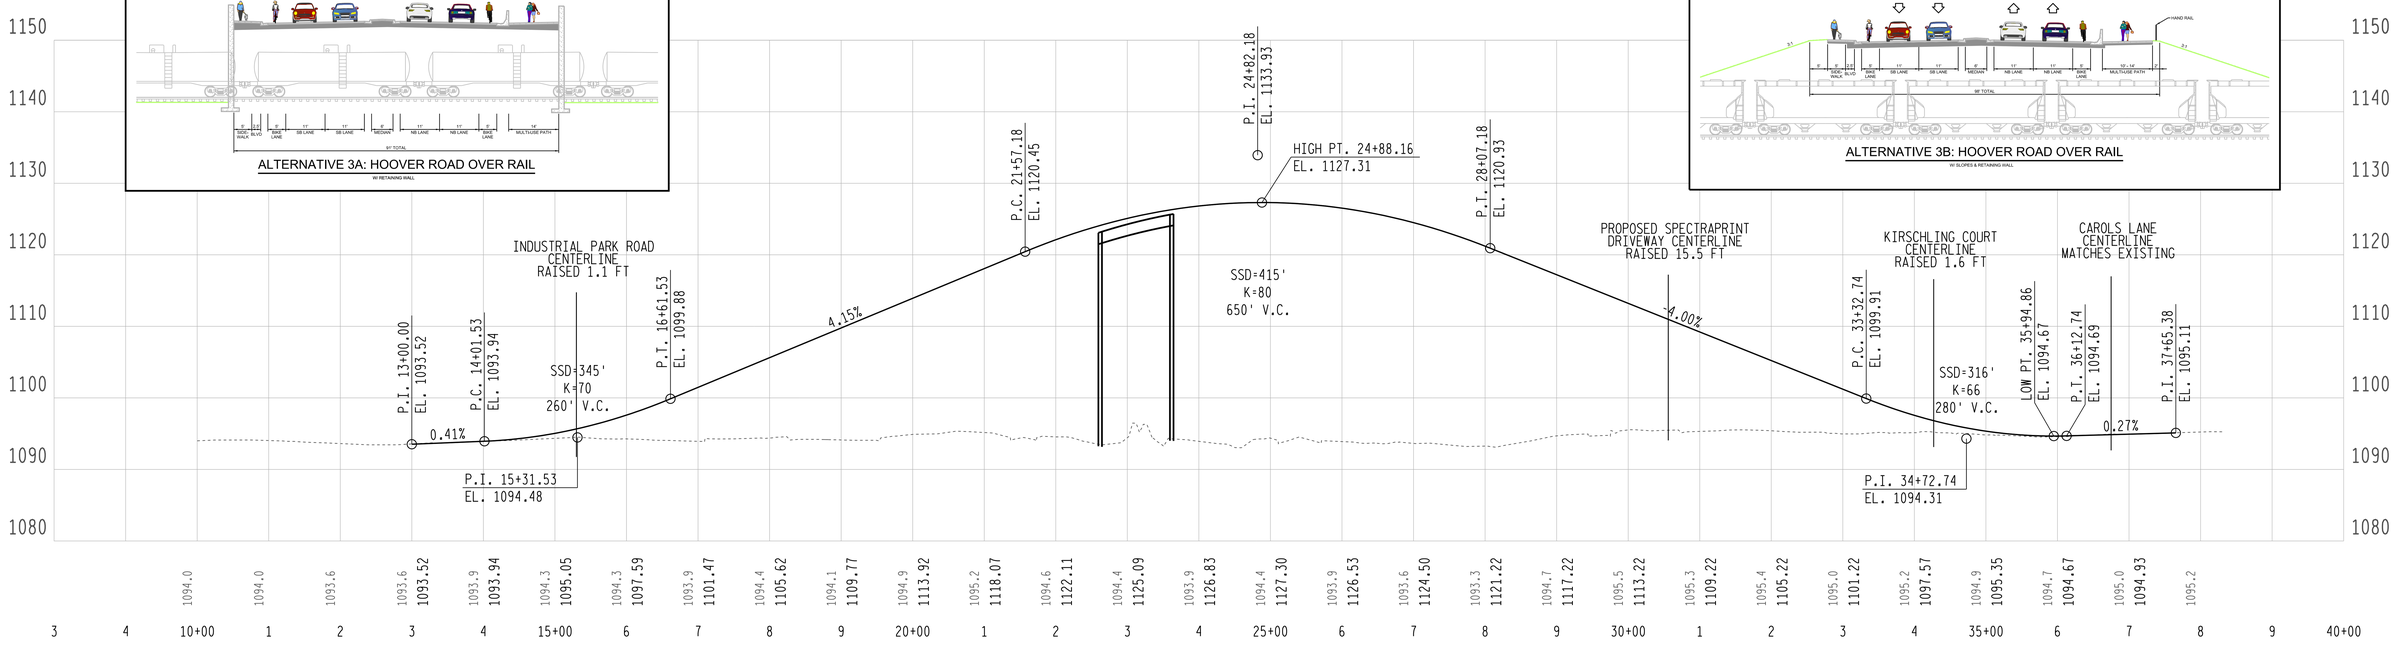

FILE NAME: L:\work\projects\60220581\000.cad\001.drawings\sheets\exhibits\Exhibit_Road_Over.ppdgn
BATCH PRINT SHEET 1 OF 2

PRINTER DRIVER: L:\work\Projects\60220581\000.CAD\001.Drawings\Sheets\Exhibits\MS.Printing\Printer_Driver\ET_PDF.60 x 42.FullWt.plt
PEN TABLE: L:\work\Projects\60220581\000.CAD\001.Drawings\Sheets\Exhibits\MS.Printing\Pen_Tables\ET.KisDOT.Color.tbl

PLOT DATE: 5/6/2014
PLOT TIME: 8:28:12 AM

PLOT SCALE: 1:60
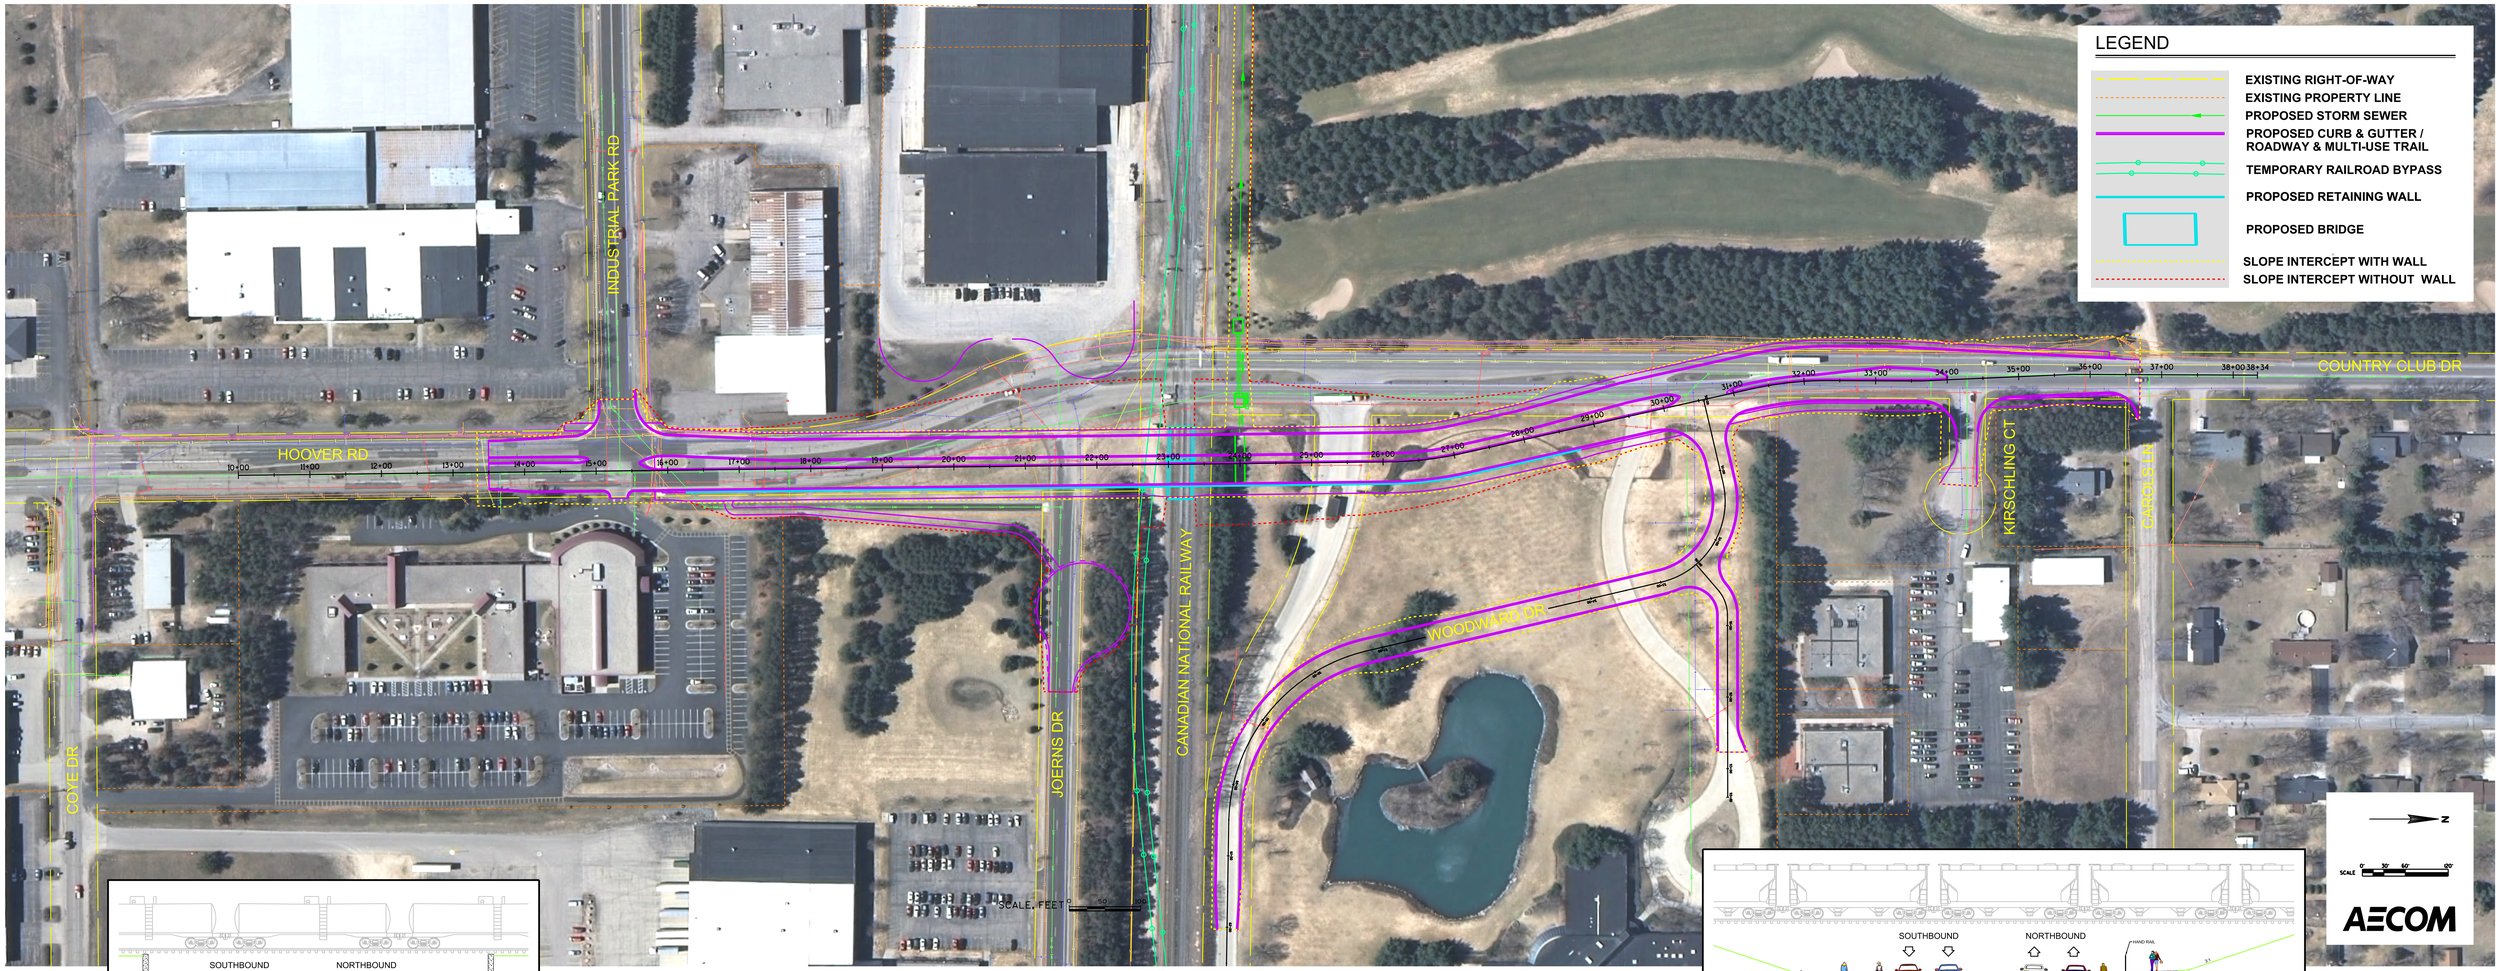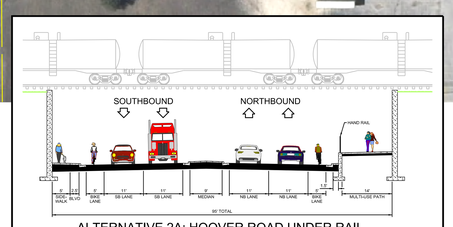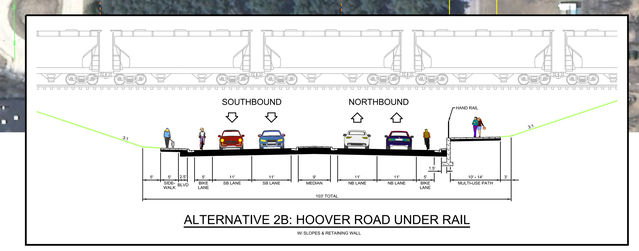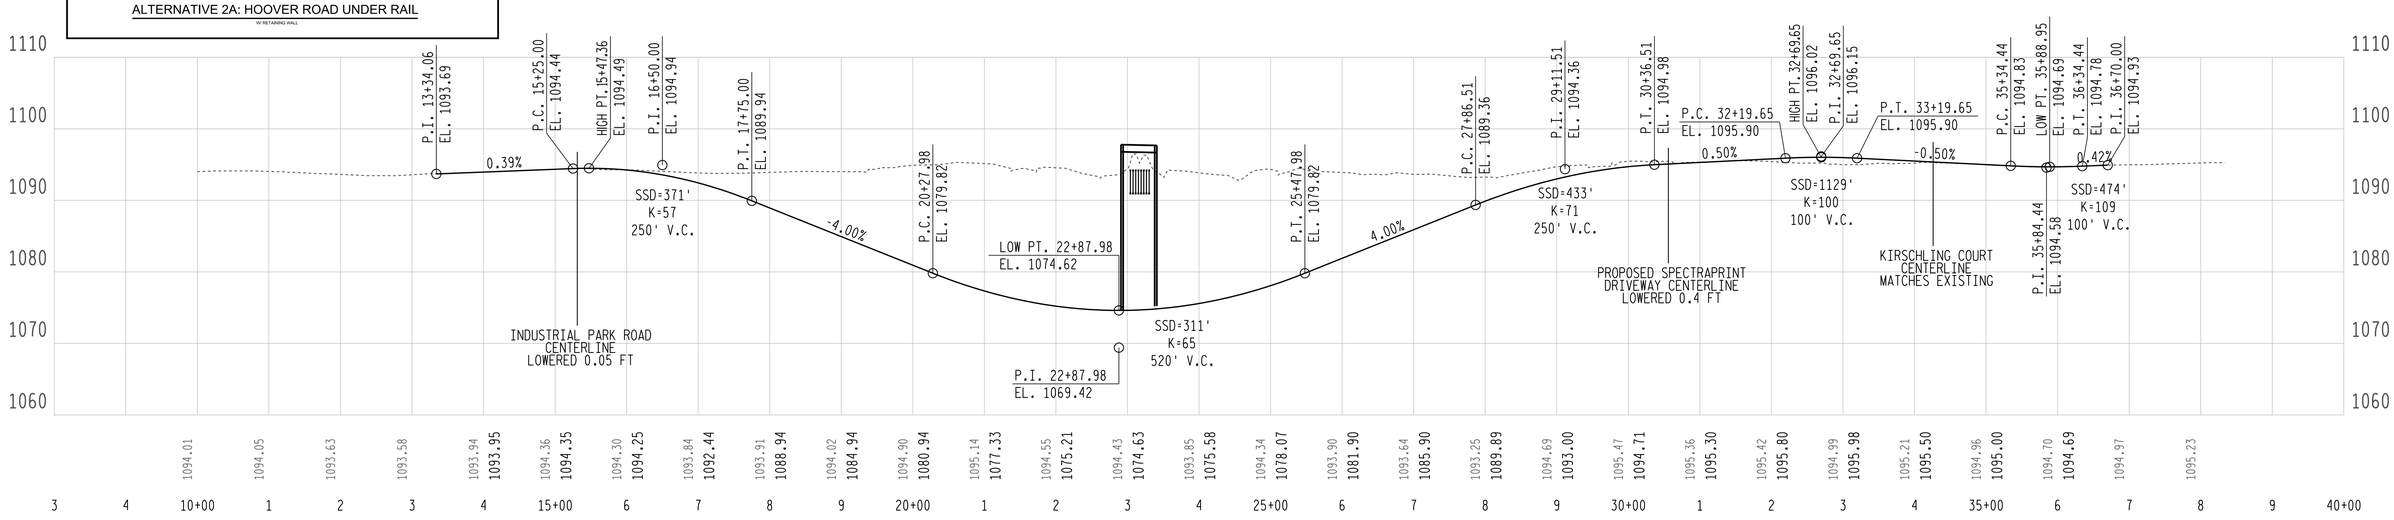
ROAD UNDER RAIL