February 11, 2010

RECEIVED
FEB 11 2010
CITY CLERK'S OFFICE

3425 Church Street
Stevens Point, WI 54481

To Whom It May Concern,

This is a request for an addition of an outdoor deck and seating area to be built at 3425 Church Street, Blue Top Family Restaurant and Rookies Sports Pub. We are requesting an extension of our liquor license to include the new outdoor seating areas. We are submitting a copy of the deck plan for your approval.

Sincerely,
Randy Woyak
715-630-5486

RECEIVED
FEB 11 2010
CITY OF STEVENS POINT

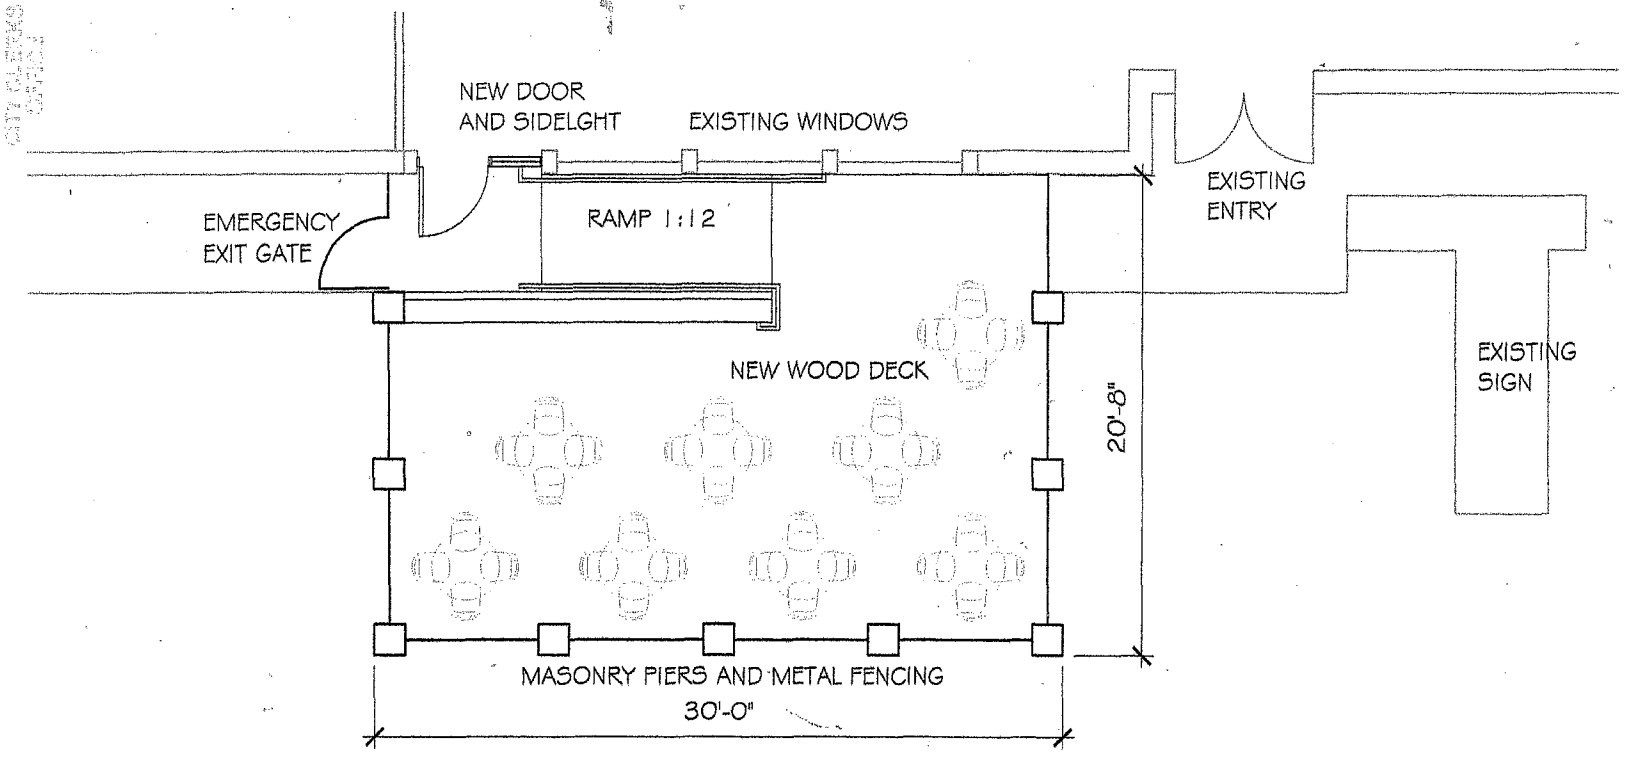

PLAN

1/8" = 1'-0"
0 2' 4' 8'

*CORNER OF DECK
IS 50 FT FROM
SIDEWALK.

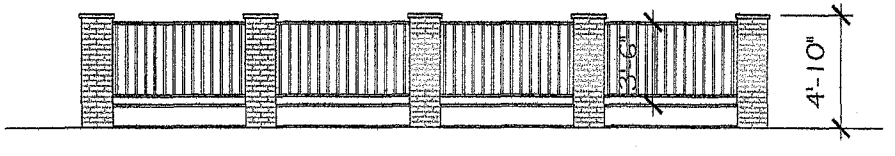

ELEVATION

1/8" = 1'-0"
0 2' 4' 8'

COPYRIGHT © arch a central

arch a central inc.
Lucas Dolan
architecture construction management interior design
132 1st street north, wisconsin rapids, wi 54494 715.421.1330

Plan and Elevation

New Seating Area
FOR
Rookies Sports Pub /
Blue Top Family Restaurant
Post ROad
Stevens Point Wisconsin

DATE
7/1/09
PROJECT NO.
09015

1