25' SETBACK ENCROACHMENT EXHIBIT

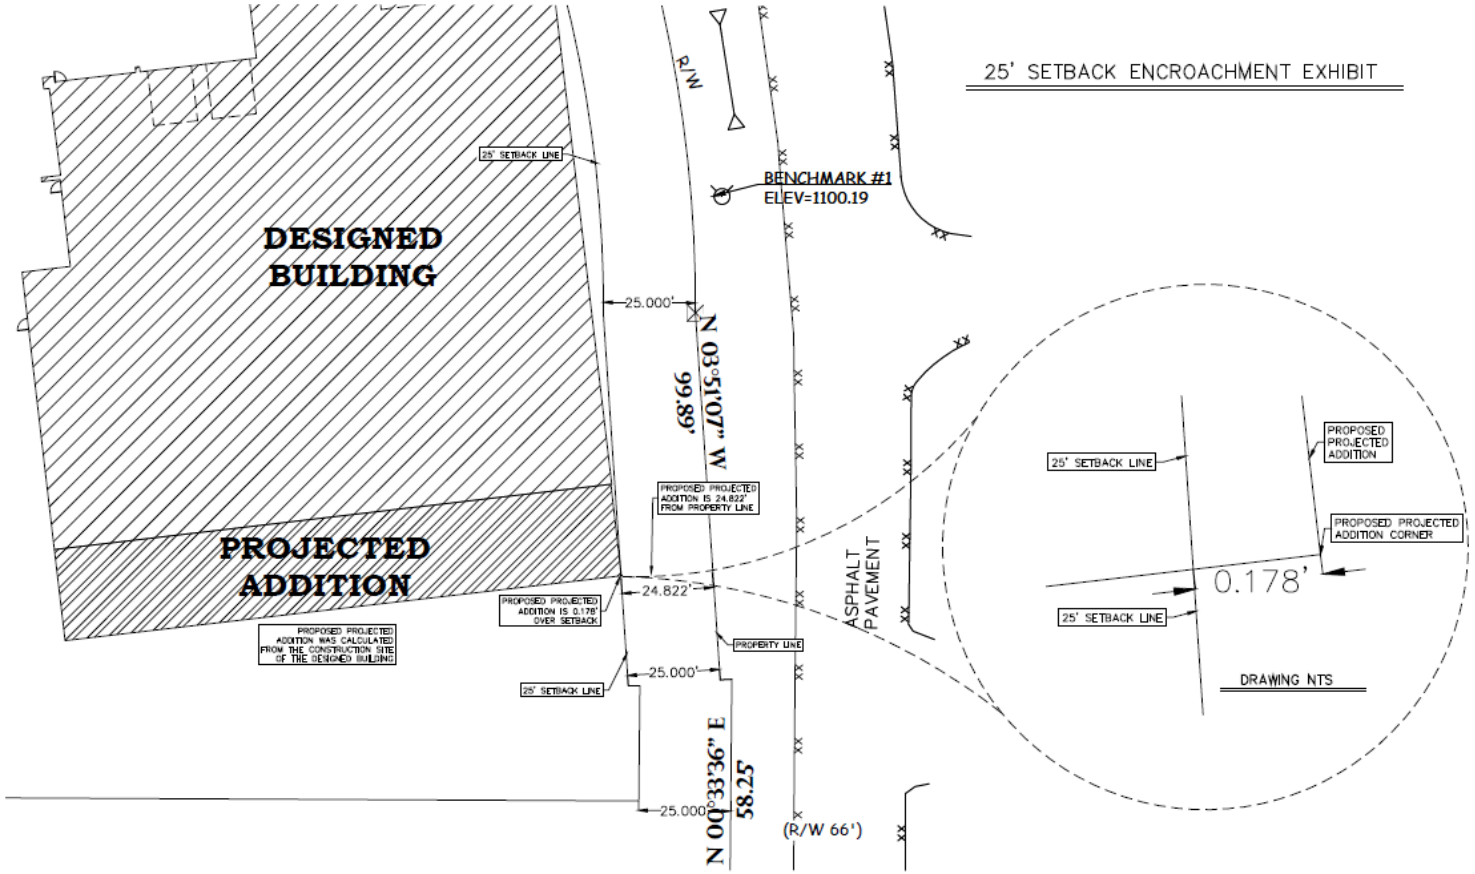

BENCH MARK

ELEVATIONS ARE REFERENCED TO NAVD 88 DATUM.

BENCH MARK #1
ANTENNA BOLT ON HYDRANT LOCATED ON WEST SIDE OF GREEN AVENUE, OPPOSITE MITCHELL DRIVE.
ELEVATION = 1100.19

BENCH MARK #2
ANTENNA BOLT ON HYDRANT LOCATED ON WEST SIDE OF GREEN AVENUE, OPPOSITE KENNEDY DRIVE.
ELEVATION = 1100.50

DESCRIPTION

LOT 1 OF CSM #10643-50-72, BEING LOCATED IN THE NORTHWEST ¼ OF THE NORTHWEST ¼ OF SECTION 27, TOWNSHIP 24 NORTH, RANGE 8 EAST, CITY OF STEVENS POINT, PORTAGE COUNTY, WISCONSIN.

0' 30' 60' 90'

Scale 1"=30'

Keller
PLANNERS | ARCHITECTS | BUILDERS

www.kellerbuilds.com

PROPOSED BUILDING FOR:
SCAFFIDI MOTORS INC.
STEVENS POINT, WISCONSIN 54481

"COPYRIGHT NOTICE"
This design, drawing and detail is the intellectual property of KELLER, INC. No part hereof shall be copied, duplicated, disclosed or used, except by written consent of KELLER, INC.

REVISIONS

PROJECT MANAGER: V. NYSTROM
DESIGNER: R. LINDSTROM
DRAWN BY: T. KLOS
EXPEDITOR:
SUPERVISOR: J. LUNDBERG
PRELIMINARY NO:
CONTRACT NO:
DATE: 9.13.19
SHEET: