Player's Lounge

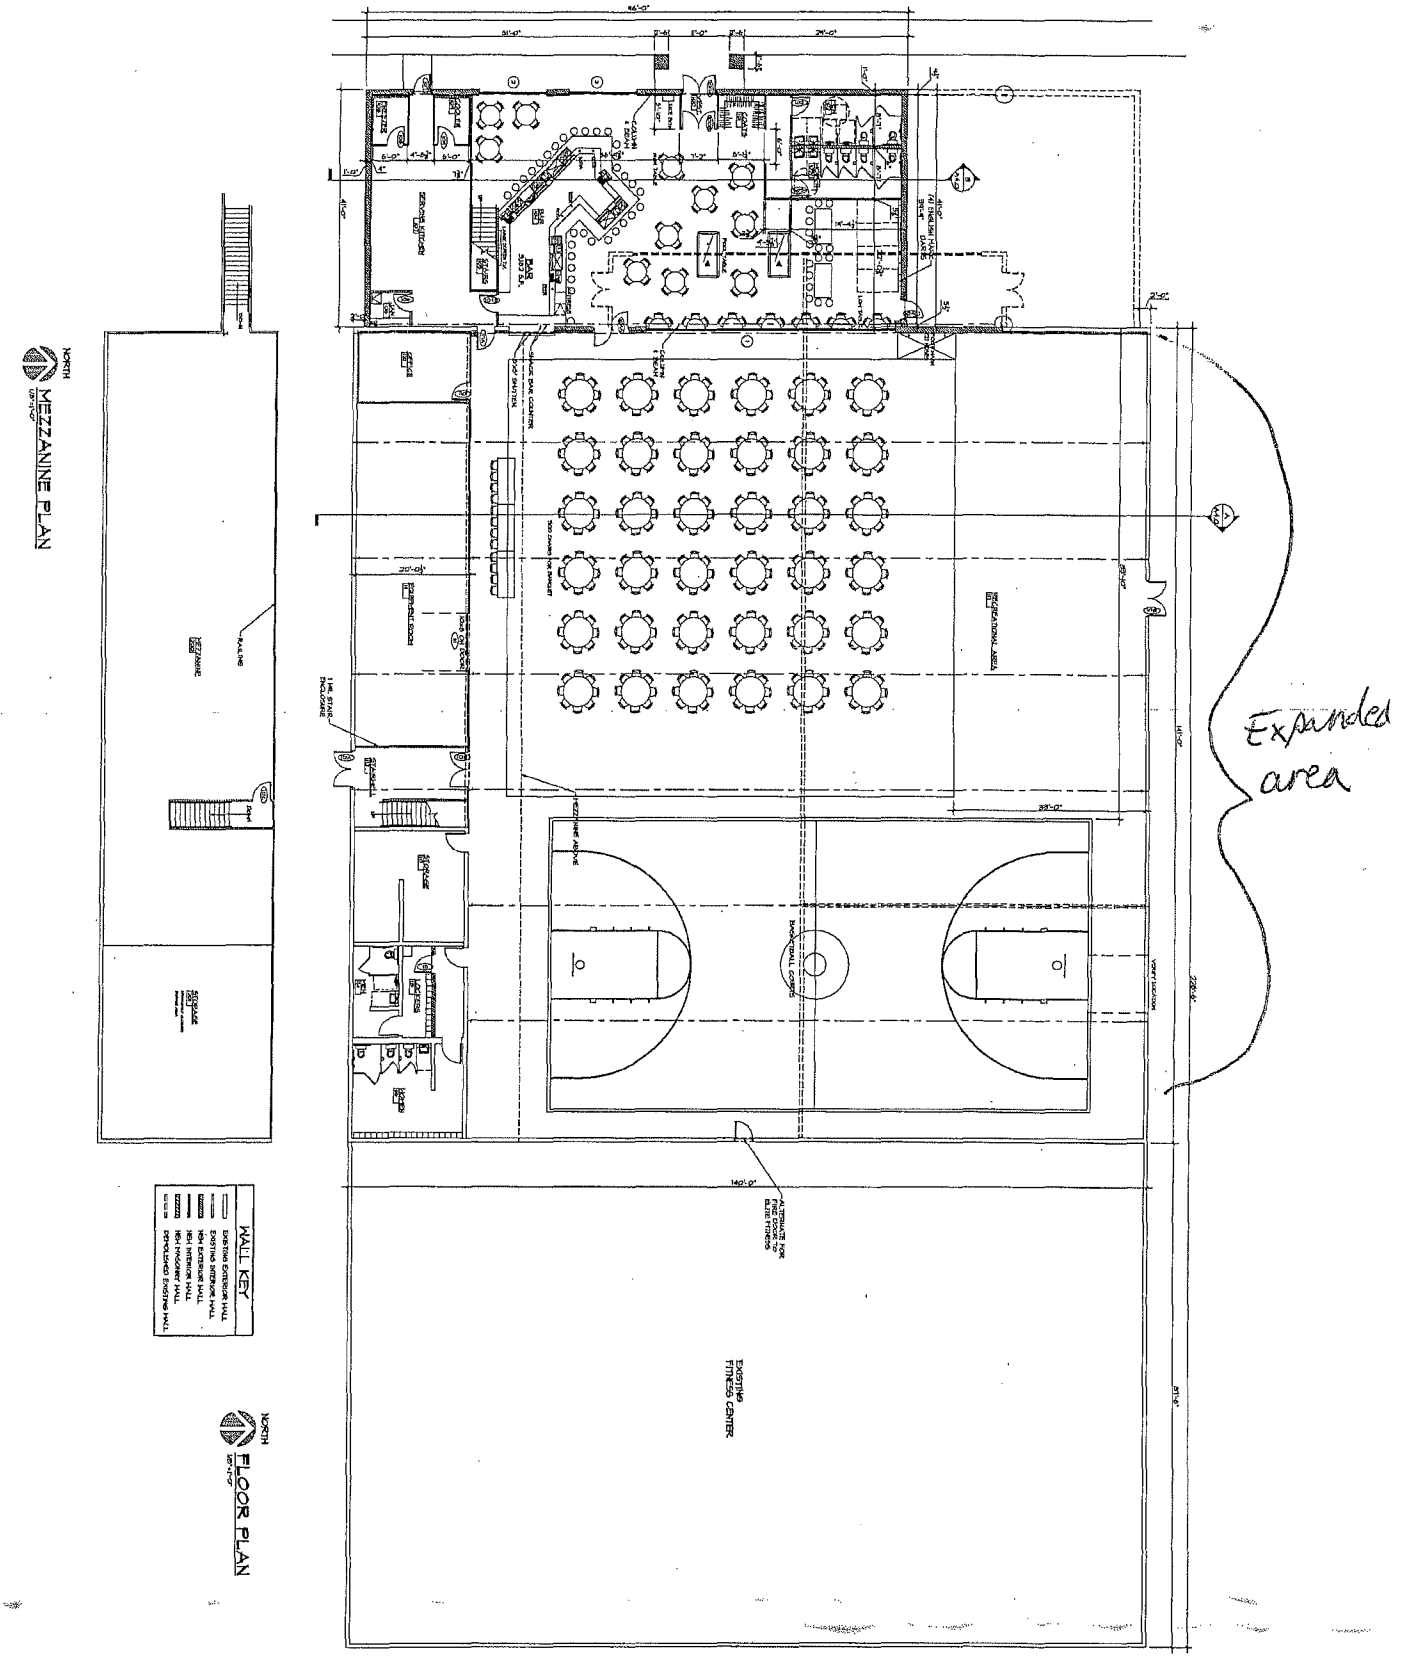

PROPOSED ADDITION AND REMODEL FOR–

THE RICE STREET DEVELOPMENT

STEVENS POINT, WISCONSIN

Keller

PLANNING | ARCHITECTURE | INTERIORS

REVISIONS

PROJECT MANAGER: L. ALBRANTZ

DESIGNER: S. KLESSIG

DRAWN BY: K. FIGHT

EXPEDITOR:

SUPERVISOR:

PRELIMINARY NO.:

CONTRACT NO.:

DATE: 01-22-2009

SHEET: A2.1

"COPYRIGHT NOTICE"