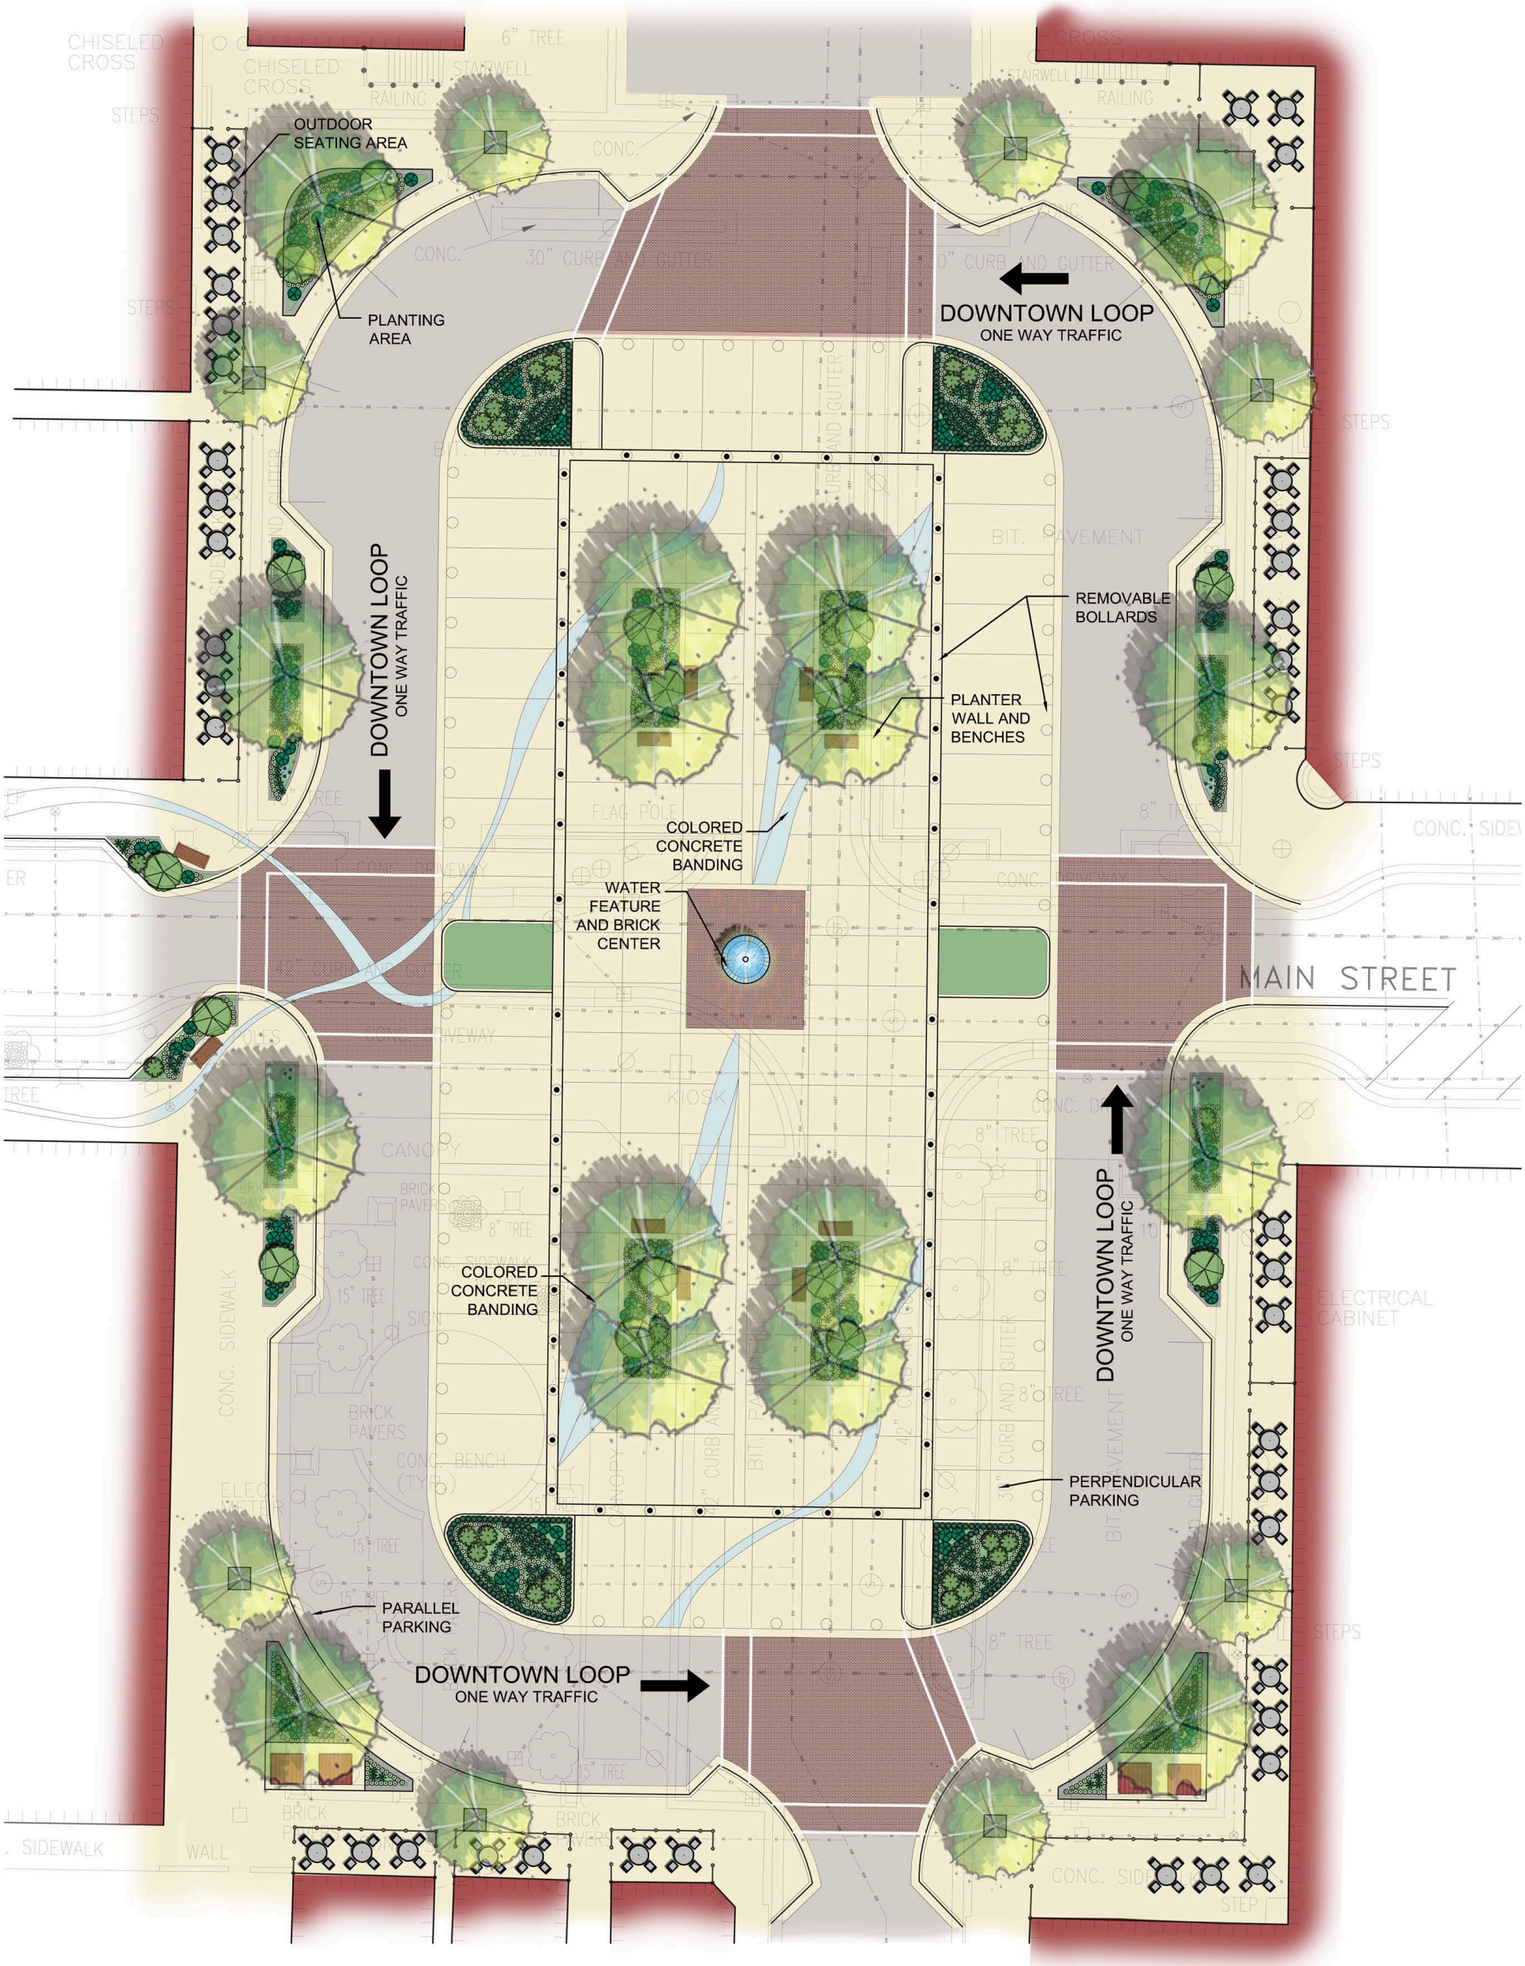

RETTLER corporation

3317 BUSINESS PARK DRIVE
STEVENS POINT, WI 54482
PROJECT #: 10.021
DATE: 7-8-2010

STEVENS POINT DOWNTOWN SQUARE CONCEPT - A2

CITY OF STEVENS POINT

STEVENS POINT, WI

N

0' 10' 20' 30'

STEVENS POINT
GATEWAY TO THE PINERIES
1858