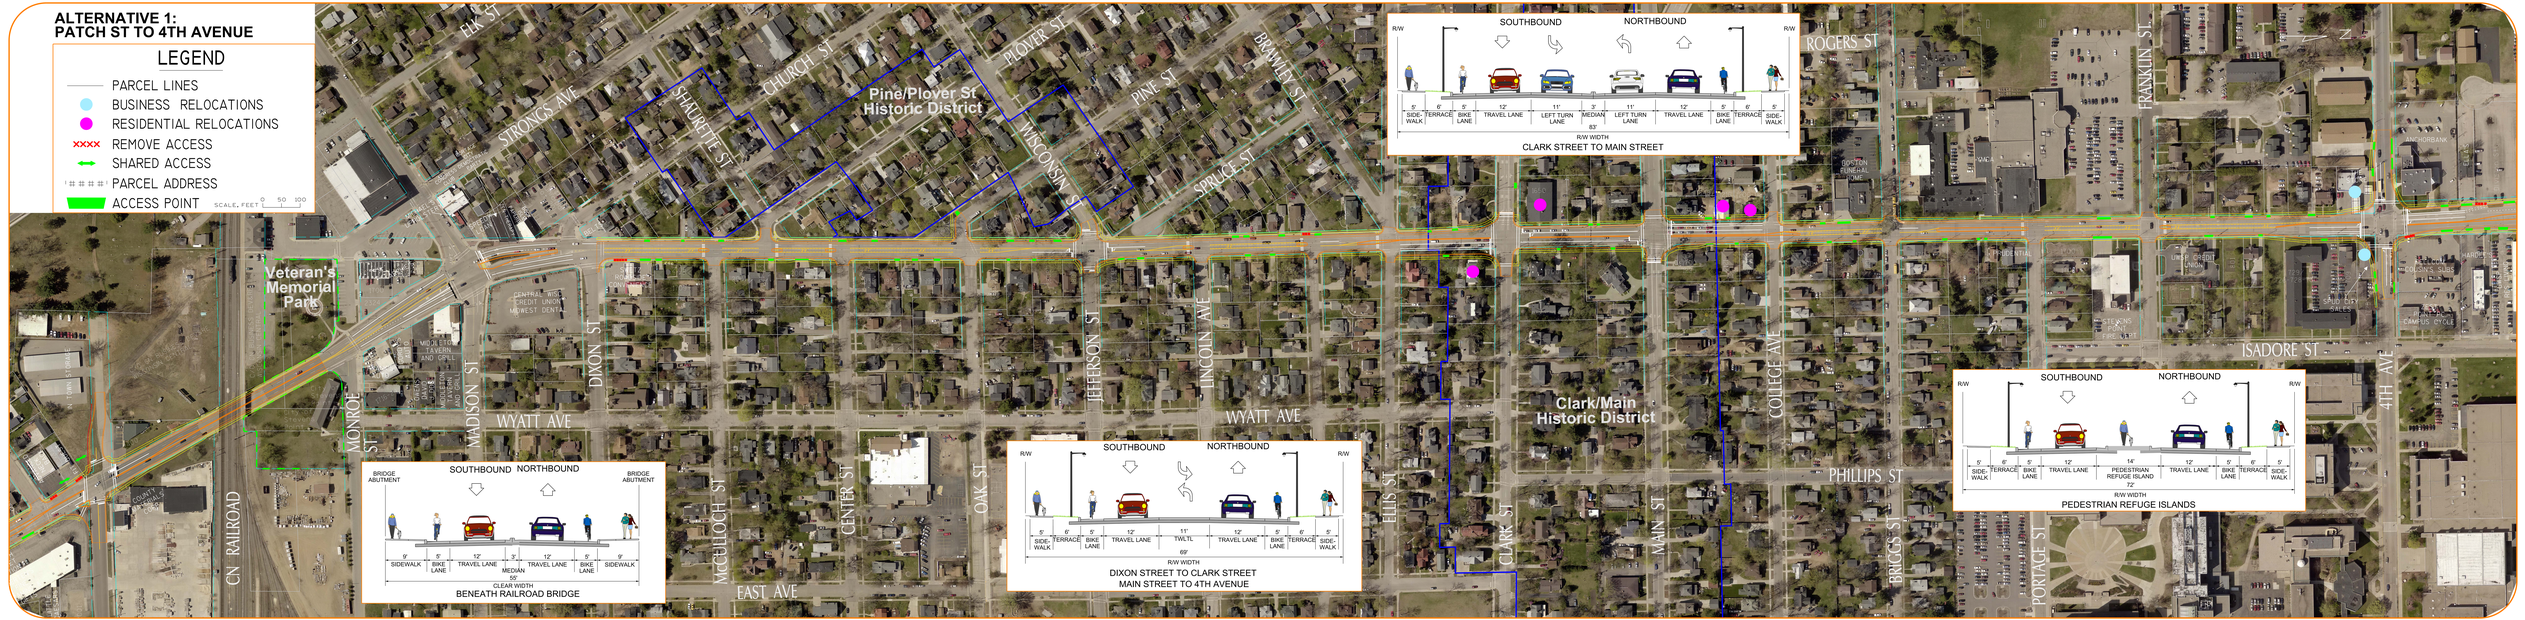
ALTERNATIVE 1:
PATCH ST TO 4TH AVENUE
LEGEND
PARCEL LINES
BUSINESS RELOCATIONS
RESIDENTIAL RELOCATIONS
REMOVE ACCESS
SHARED ACCESS
PARCEL ADDRESS
ACCESS POINT
SCALE, FEET 0 50 100
ELK ST
STRONGS AVE
CHURCH ST
SHAWNEE ST
Pine/Plover St Historic District
PLOVER ST
WISCONSIN ST
PINE ST
BRAMWELL ST
SPRUCE ST
ROGERS ST
FRANKLIN ST
Veteran's Memorial Park
MONROE ST
MADISON ST
DIXON ST
WYATT AVE
JEFFERSON ST
LINCOLN AVE
WYATT AVE
Clark/Main Historic District
COLLEGE AVE
ISADORE ST
4TH AVE
CN RAILROAD
McCULLOCH ST
CENTER ST
OAK ST
EAST AVE
ELLIS ST
CLARK ST
MAIN ST
PHILLIPS ST
BRIGGS ST
PORTAGE ST
SOUTHBOUND
NORTHBOUND
R/W
5' SIDE-WALK
6' TERRACE
5' BIKE LANE
12' TRAVEL LANE
11' LEFT TURN LANE
3' MEDIAN
11' LEFT TURN LANE
12' TRAVEL LANE
5' BIKE LANE
6' TERRACE
5' SIDE-WALK
83'
R/W WIDTH
CLARK STREET TO MAIN STREET
BRIDGE ABUTMENT
BRIDGE ABUTMENT
9' SIDEWALK
5' BIKE LANE
12' TRAVEL LANE
3' MEDIAN
12' TRAVEL LANE
5' BIKE LANE
9' SIDEWALK
55'
CLEAR WIDTH
BENEATH RAILROAD BRIDGE
5' SIDE-WALK
6' TERRACE
5' BIKE LANE
12' TRAVEL LANE
11' TWLTL
12' TRAVEL LANE
5' BIKE LANE
6' TERRACE
5' SIDE-WALK
69'
R/W WIDTH
DIXON STREET TO CLARK STREET
MAIN STREET TO 4TH AVENUE
5' SIDE-WALK
6' TERRACE
5' BIKE LANE
12' TRAVEL LANE
14' PEDESTRIAN REFUGE ISLAND
12' TRAVEL LANE
5' BIKE LANE
6' TERRACE
5' SIDE-WALK
72'
R/W WIDTH
PEDESTRIAN REFUGE ISLANDS