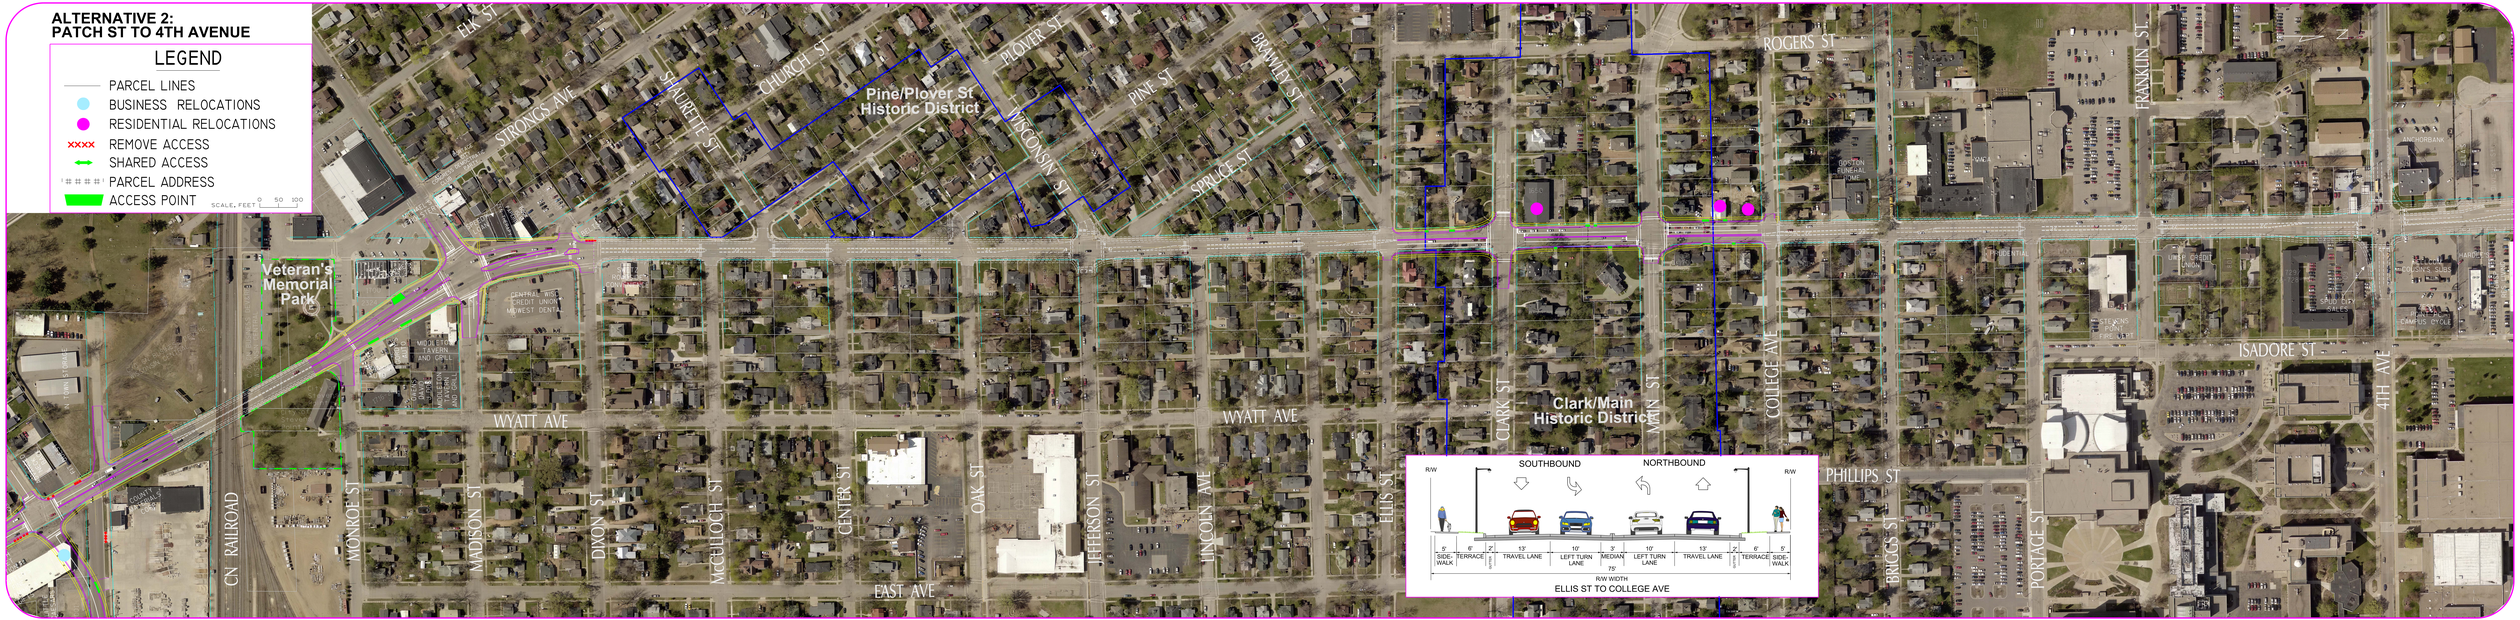
ALTERNATIVE 2:
PATCH ST TO 4TH AVENUE
LEGEND
PARCEL LINES
BUSINESS RELOCATIONS
RESIDENTIAL RELOCATIONS
REMOVE ACCESS
SHARED ACCESS
PARCEL ADDRESS
ACCESS POINT
SCALE, FEET 0 50 100
ELK ST
STRONGS AVE
CHURCH ST
ST MAURICE ST
PLOVER ST
WISCONSIN ST
PINE ST
BRAMWEY ST
SPRUCE ST
Pine/Plover St Historic District
ROGERS ST
FRANKLIN ST
Veteran's Memorial Park
WYATT AVE
CN RAILROAD
MONROE ST
MADISON ST
DIXON ST
McCULLOCH ST
CENTER ST
OAK ST
JEFFERSON ST
LINCOLN AVE
ELLIS ST
CLARK ST
MAIN ST
COLLEGE AVE
Clark/Main Historic District
ISADORE ST
4TH AVE
PHILLIPS ST
BRIGGS ST
PORTAGE ST
SOUTHBOUND
NORTHBOUND
R/W
5' SIDE-WALK
6' TERRACE
2'
13' TRAVEL LANE
10' LEFT TURN LANE
3' MEDIAN
75'
10' LEFT TURN LANE
13' TRAVEL LANE
2'
6' TERRACE
5' SIDE-WALK
R/W WIDTH
ELLIS ST TO COLLEGE AVE