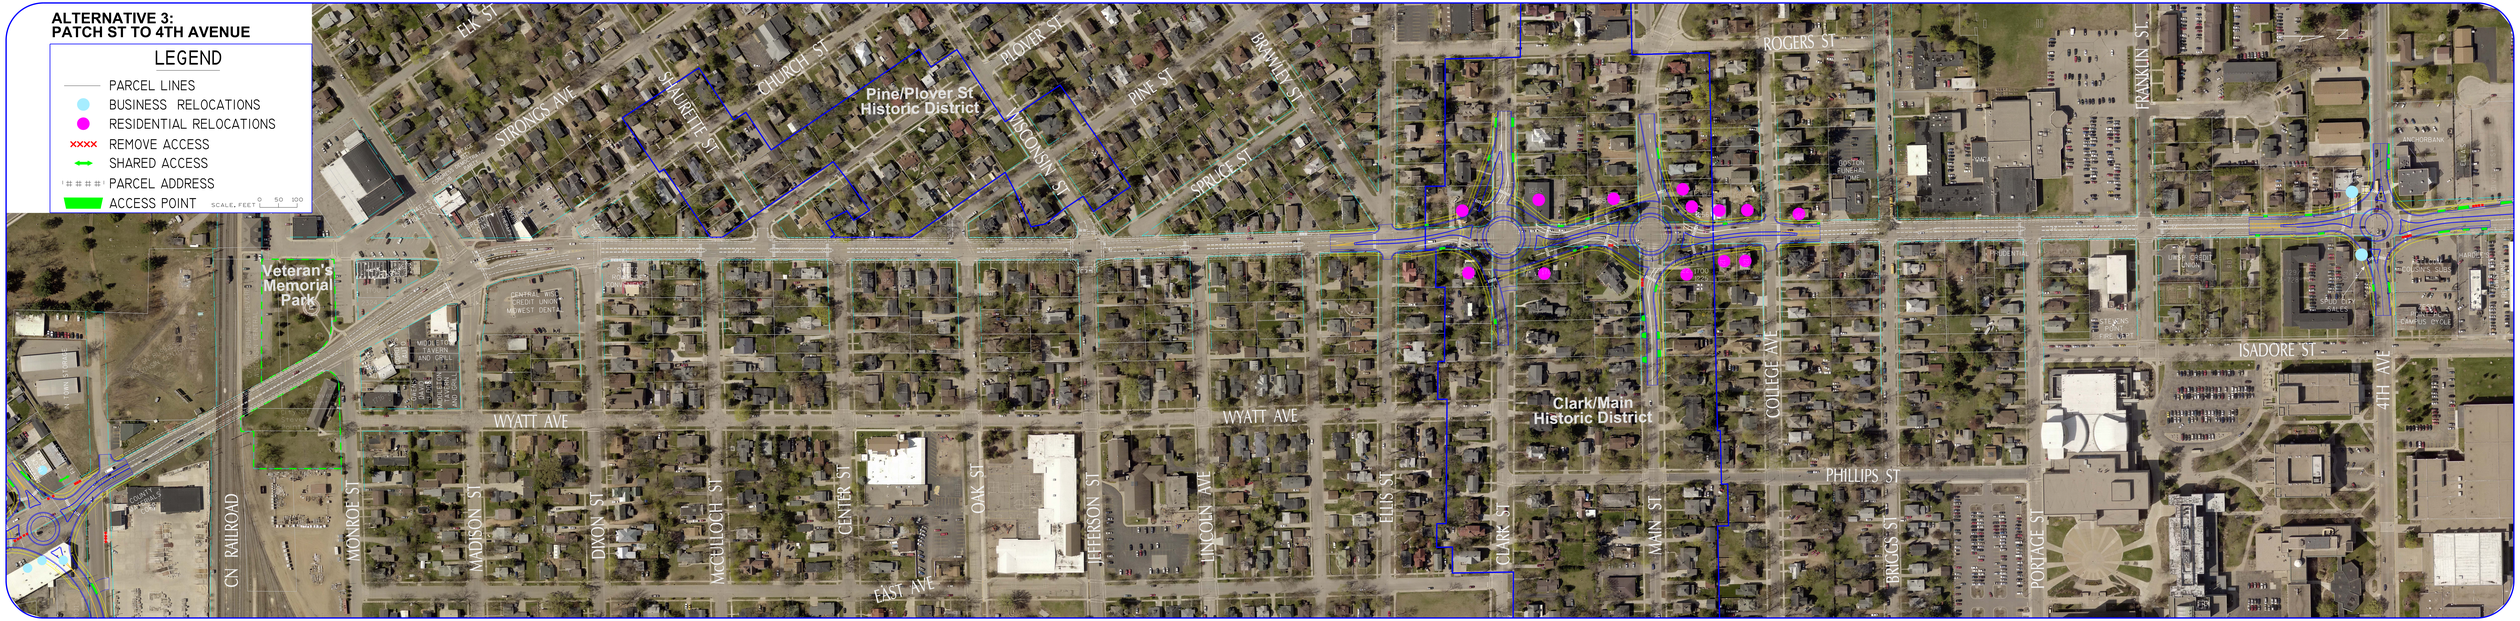
ALTERNATIVE 3:
PATCH ST TO 4TH AVENUE
LEGEND
PARCEL LINES
BUSINESS RELOCATIONS
RESIDENTIAL RELOCATIONS
REMOVE ACCESS
SHARED ACCESS
PARCEL ADDRESS
ACCESS POINT
SCALE, FEET
0 50 100
ELK ST
STRONGS AVE
SEAURETTE ST
CHURCH ST
Pine/Plover St Historic District
PLOVER ST
WISCONSIN ST
PINE ST
BRAMLEY ST
SPRUCE ST
ROGERS ST
FRANKLIN ST
Veteran's Memorial Park
WYATT AVE
WYATT AVE
CN RAILROAD
MONROE ST
MADISON ST
DIXON ST
McCULLOCH ST
CENTER ST
OAK ST
JEFFERSON ST
LINCOLN AVE
ELLIS ST
CLARK ST
Clark/Main Historic District
MAIN ST
COLLEGE AVE
PHILLIPS ST
BRIGGS ST
PORTAGE ST
ISADORE ST
4TH AVE
EAST AVE