ALTERNATIVE 1:
4TH AVENUE TO NORTH POINT DR

LEGEND

- PARCEL LINES
- BUSINESS RELOCATIONS
- RESIDENTIAL RELOCATIONS
- REMOVE ACCESS
- SHARED ACCESS
- PARCEL ADDRESS
- ACCESS POINT
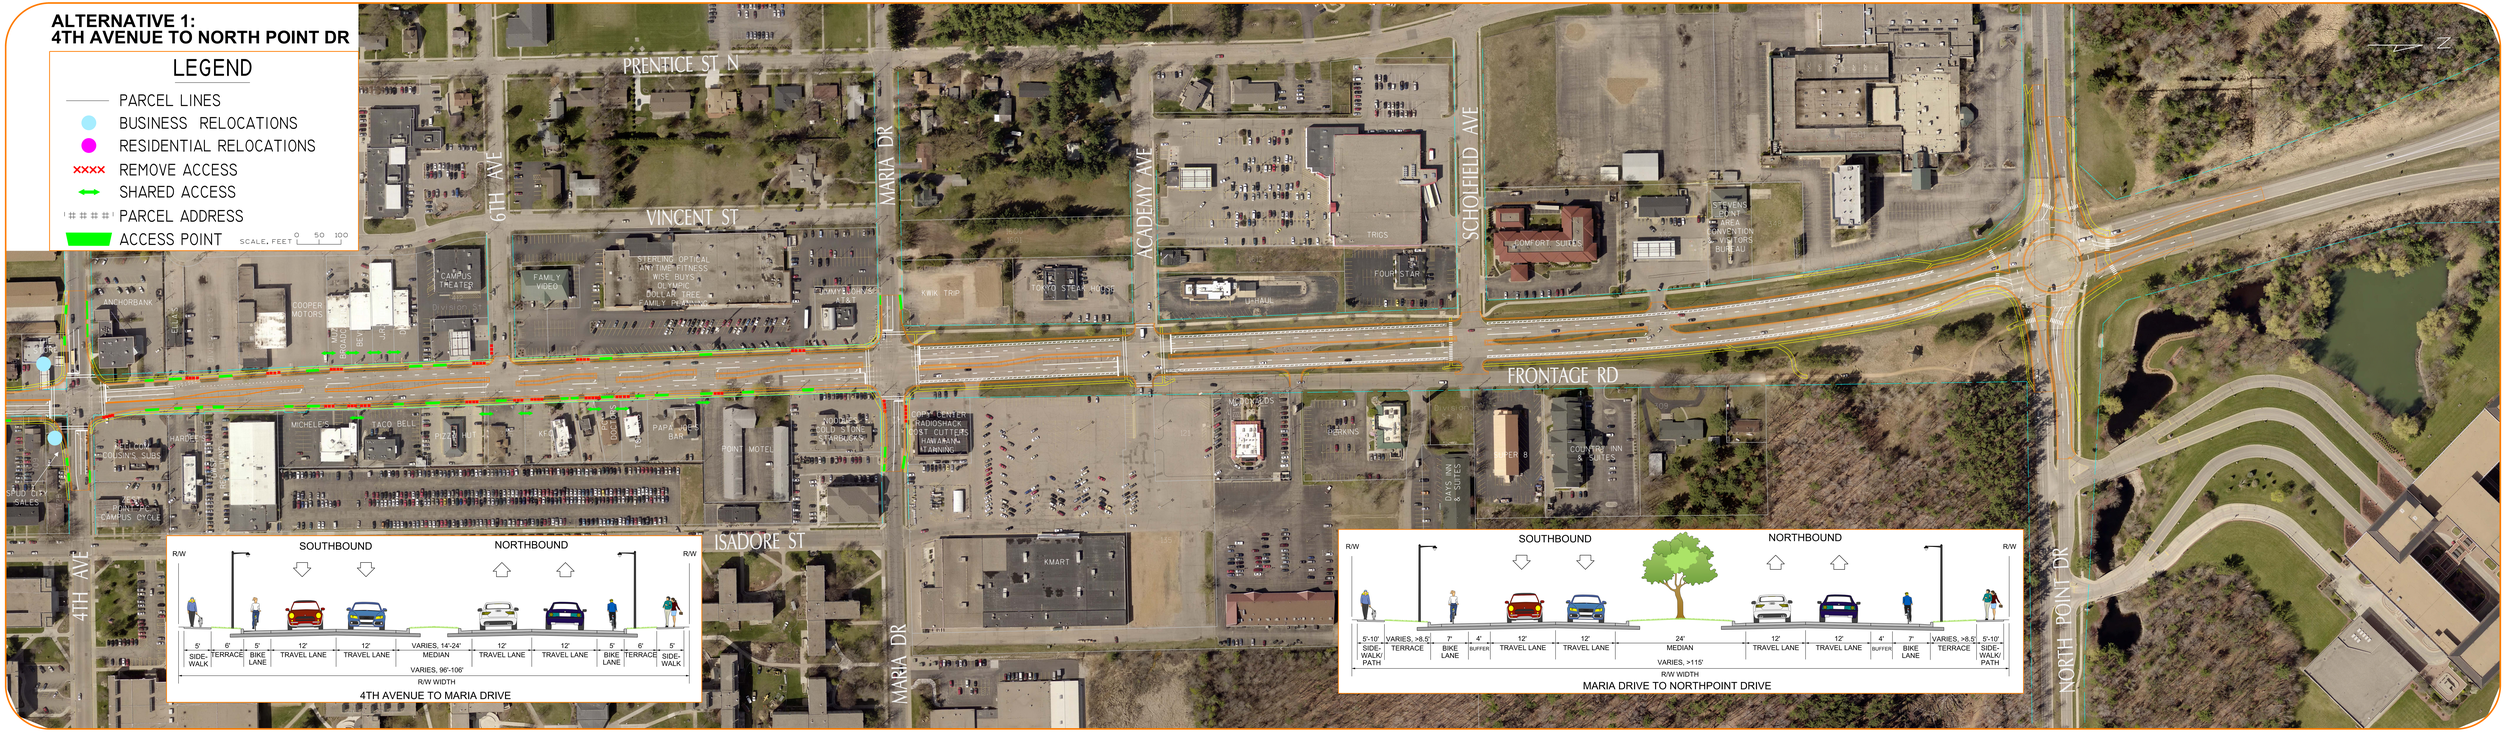
SCALE, FEET 0 50 100