RELOCATION
ORDER

Project: Patch Street Reconstruction Project **#10-10**	Name of Road: **Patch Street**
Highway: ------	County: Portage
Right-of-Way Date:	Plat Sheet: 1 of 1

That part of Outlot 38 of Shekell's Addition to the City of Stevens Point and that part of Portage County Certified Survey Map Number (PCCSMN) 3176-11-134 located in the Fractional Northeast Quarter of the Northeast Quarter of Section 5, Township 23North, Range 8 East, City of Stevens Point, Portage County, Wisconsin describes as follows:

Commencing at the north quarter corner of said section 5; thence North 88 degrees 56 minutes 12 seconds East along the north line of the fractional Northwest Quarter of said Northeast Quarter 1,234.54 feet to the southwest corner of the Southeast Quarter of the Southeast Quarter of section 32, Township 24 North, said Range 8 East; thence North 89 degrees 07 minutes 48 seconds East along said north line 80.49 feet to the northwest corner of said fractional Northeast Quarter; thence North 88 degrees 58 minutes 37 seconds East along the north line of said fractional Northeast Quarter 592.08 feet to the **Beginning of this Relocation Order** (Sta. 7+72.56); thence continuing North 88 degrees 58 minutes 37 seconds East along said north line 63.19 feet to the **End of this Relocation Order** (Sta. 8+35.75).

To properly establish, lay out, widen, enlarge, extend, construct, reconstruct, improve, or maintain a portion of the highway or road as designated above, it is necessary to relocate or change and acquire certain lands or interests in lands as shown on the right of way plat for the above project.

To effect this change, pursuant to authority granted under Sections 32.05(1), 62.11(5), and 62.22(4) (d) Wisconsin Statutes, the Common Council of the City of Stevens Point orders that:

1. A map or plat is made showing the old and new locations and the required lands or interests in lands be shown on the plat. And that those lands shall be acquired by the City of Stevens Point through its City Attorney or agents, pursuant to the provisions of Chapter 32, Wisconsin Statutes.
2. The said road is laid out and established to the lines and widths as shown on said right of way plat.
3. The City Clerk is directed to file a copy of this Relocation Order and Relocation Map within 20 days after its issue with the Portage County Clerk.

APPROVED: _____
Andrew Halverson, Mayor

ATTEST: _____
John Moe, City Clerk

Dated: April _____, 2010

Adopted: April_____, 2010

Drafted by: Louis J. Molepske, Stevens Point City Attorney

i:\2010 - contracts\10-10 contract - patch street reconstruction project\patch relocation order.doc

REVISION DATE	RIW PROJECT PATCH STREET RECONSTRUCTION	SHEET NUMBER
	FEDERAL RIW PROJECT NUMBER N/A	1 of 1

PLAT OF RIGHT OF WAY REQUIRED FOR

PATCH STREET RECONSTRUCTION PROJECT

AT CHURCH STREET

SCALE : 1"=40FT. (0 20 40)

CITY OF STEVENS POINT

DATE: _____

CONSTRUCTION PROJECT NUMBER 10-10

LEGEND

- 3/4" X 18" IRON REBAR SET - 1.5#/FT.

CURVE DATA

CURVE NO.	RADIUS	CHORD BEARING	CHORD LENGTH	ARC LENGTH	CENTRAL ANGLE	TANGENT BEARING
1-2	36.50'	N29°51'36"E	34.86'	36.34'	57°02'55"	N01°20'08"E N58°23'03"E

SCHEDULE OF LANDS AND INTERESTS

PARCEL NUMBER	OWNER	INTEREST REQUIRED	TOTAL SQ.FT. AREA	TOTAL SQ.FT. REQUIRED	TOTAL SQ.FT. REMAINING
1	CSS HOLDINGS, LLC	FEE	52,896	1,268	51,628

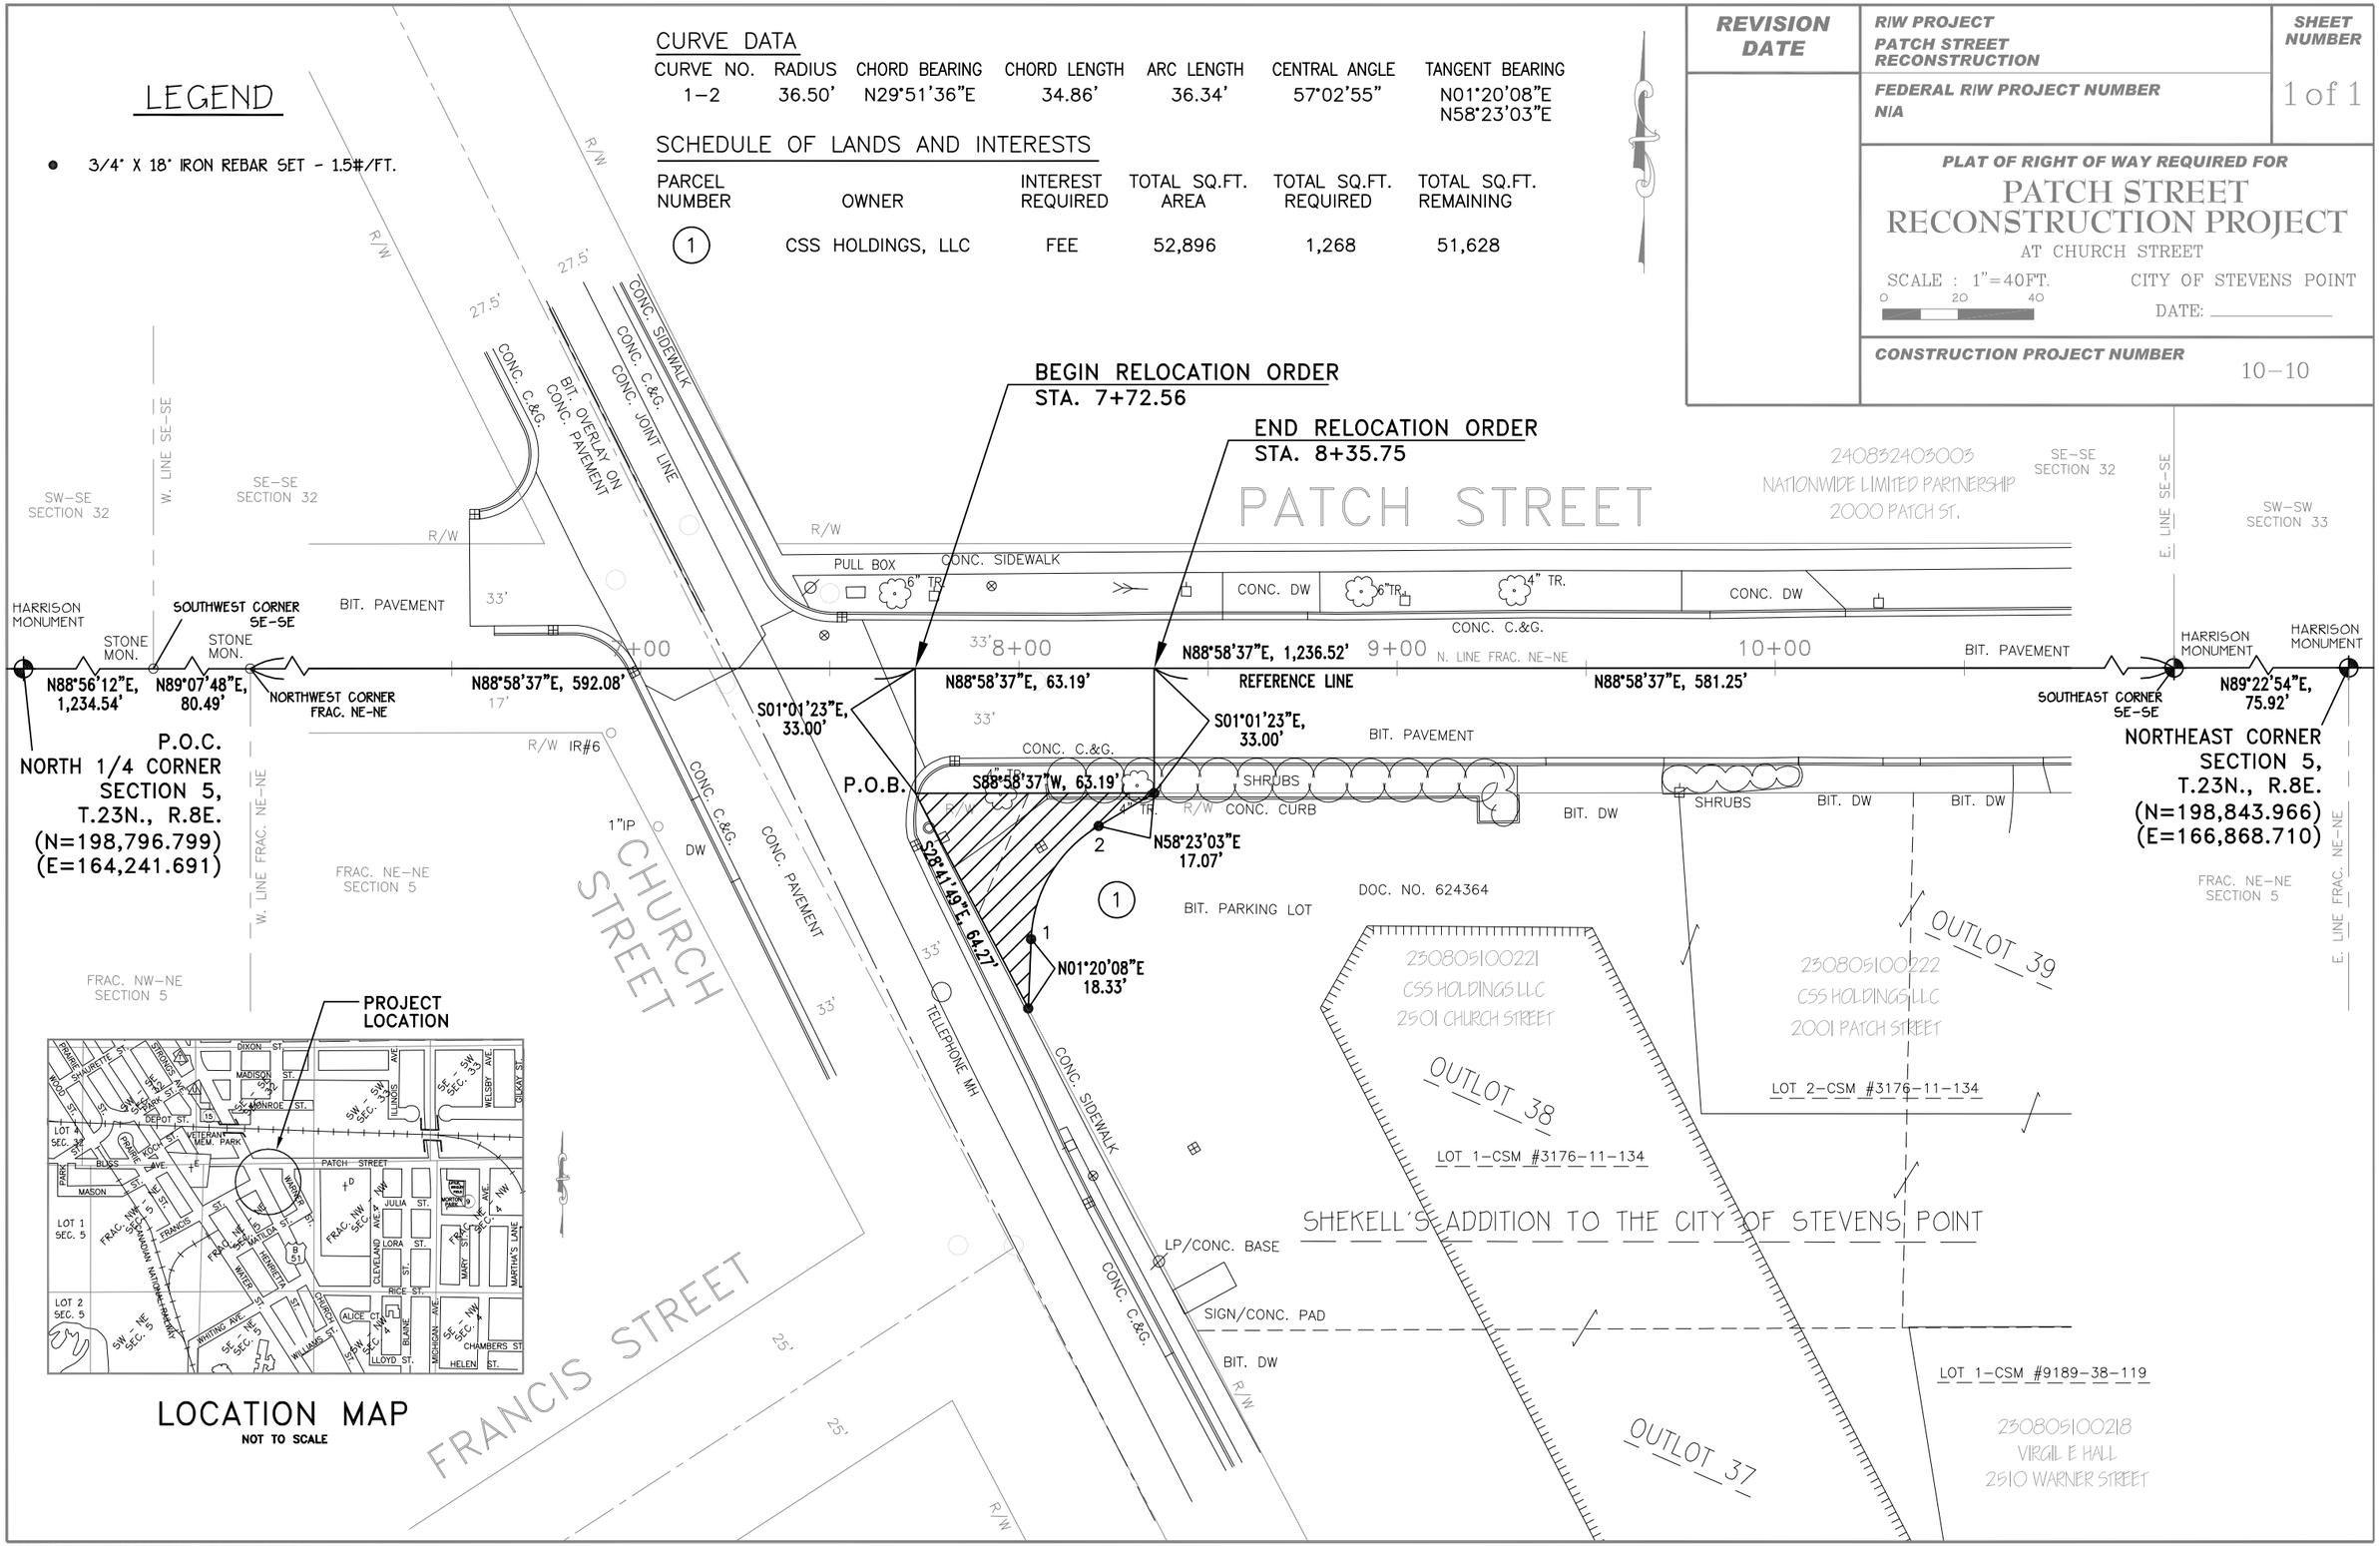

I:\TOPOS\TOPO09\PATCH ST TOPO 2009\dwg\PATCH ST TOPO 2009.dwg, 1:1

REVISION DATE	R/W PROJECT PATCH STREET RECONSTRUCTION	SHEET NUMBER
	FEDERAL R/W PROJECT NUMBER N/A	1 of 1

PLAT OF RIGHT OF WAY REQUIRED FOR

PATCH STREET RECONSTRUCTION PROJECT

AT CHURCH STREET

SCALE : 1"=40FT. (0 20 40)

CITY OF STEVENS POINT

DATE: _____

CONSTRUCTION PROJECT NUMBER 10-10

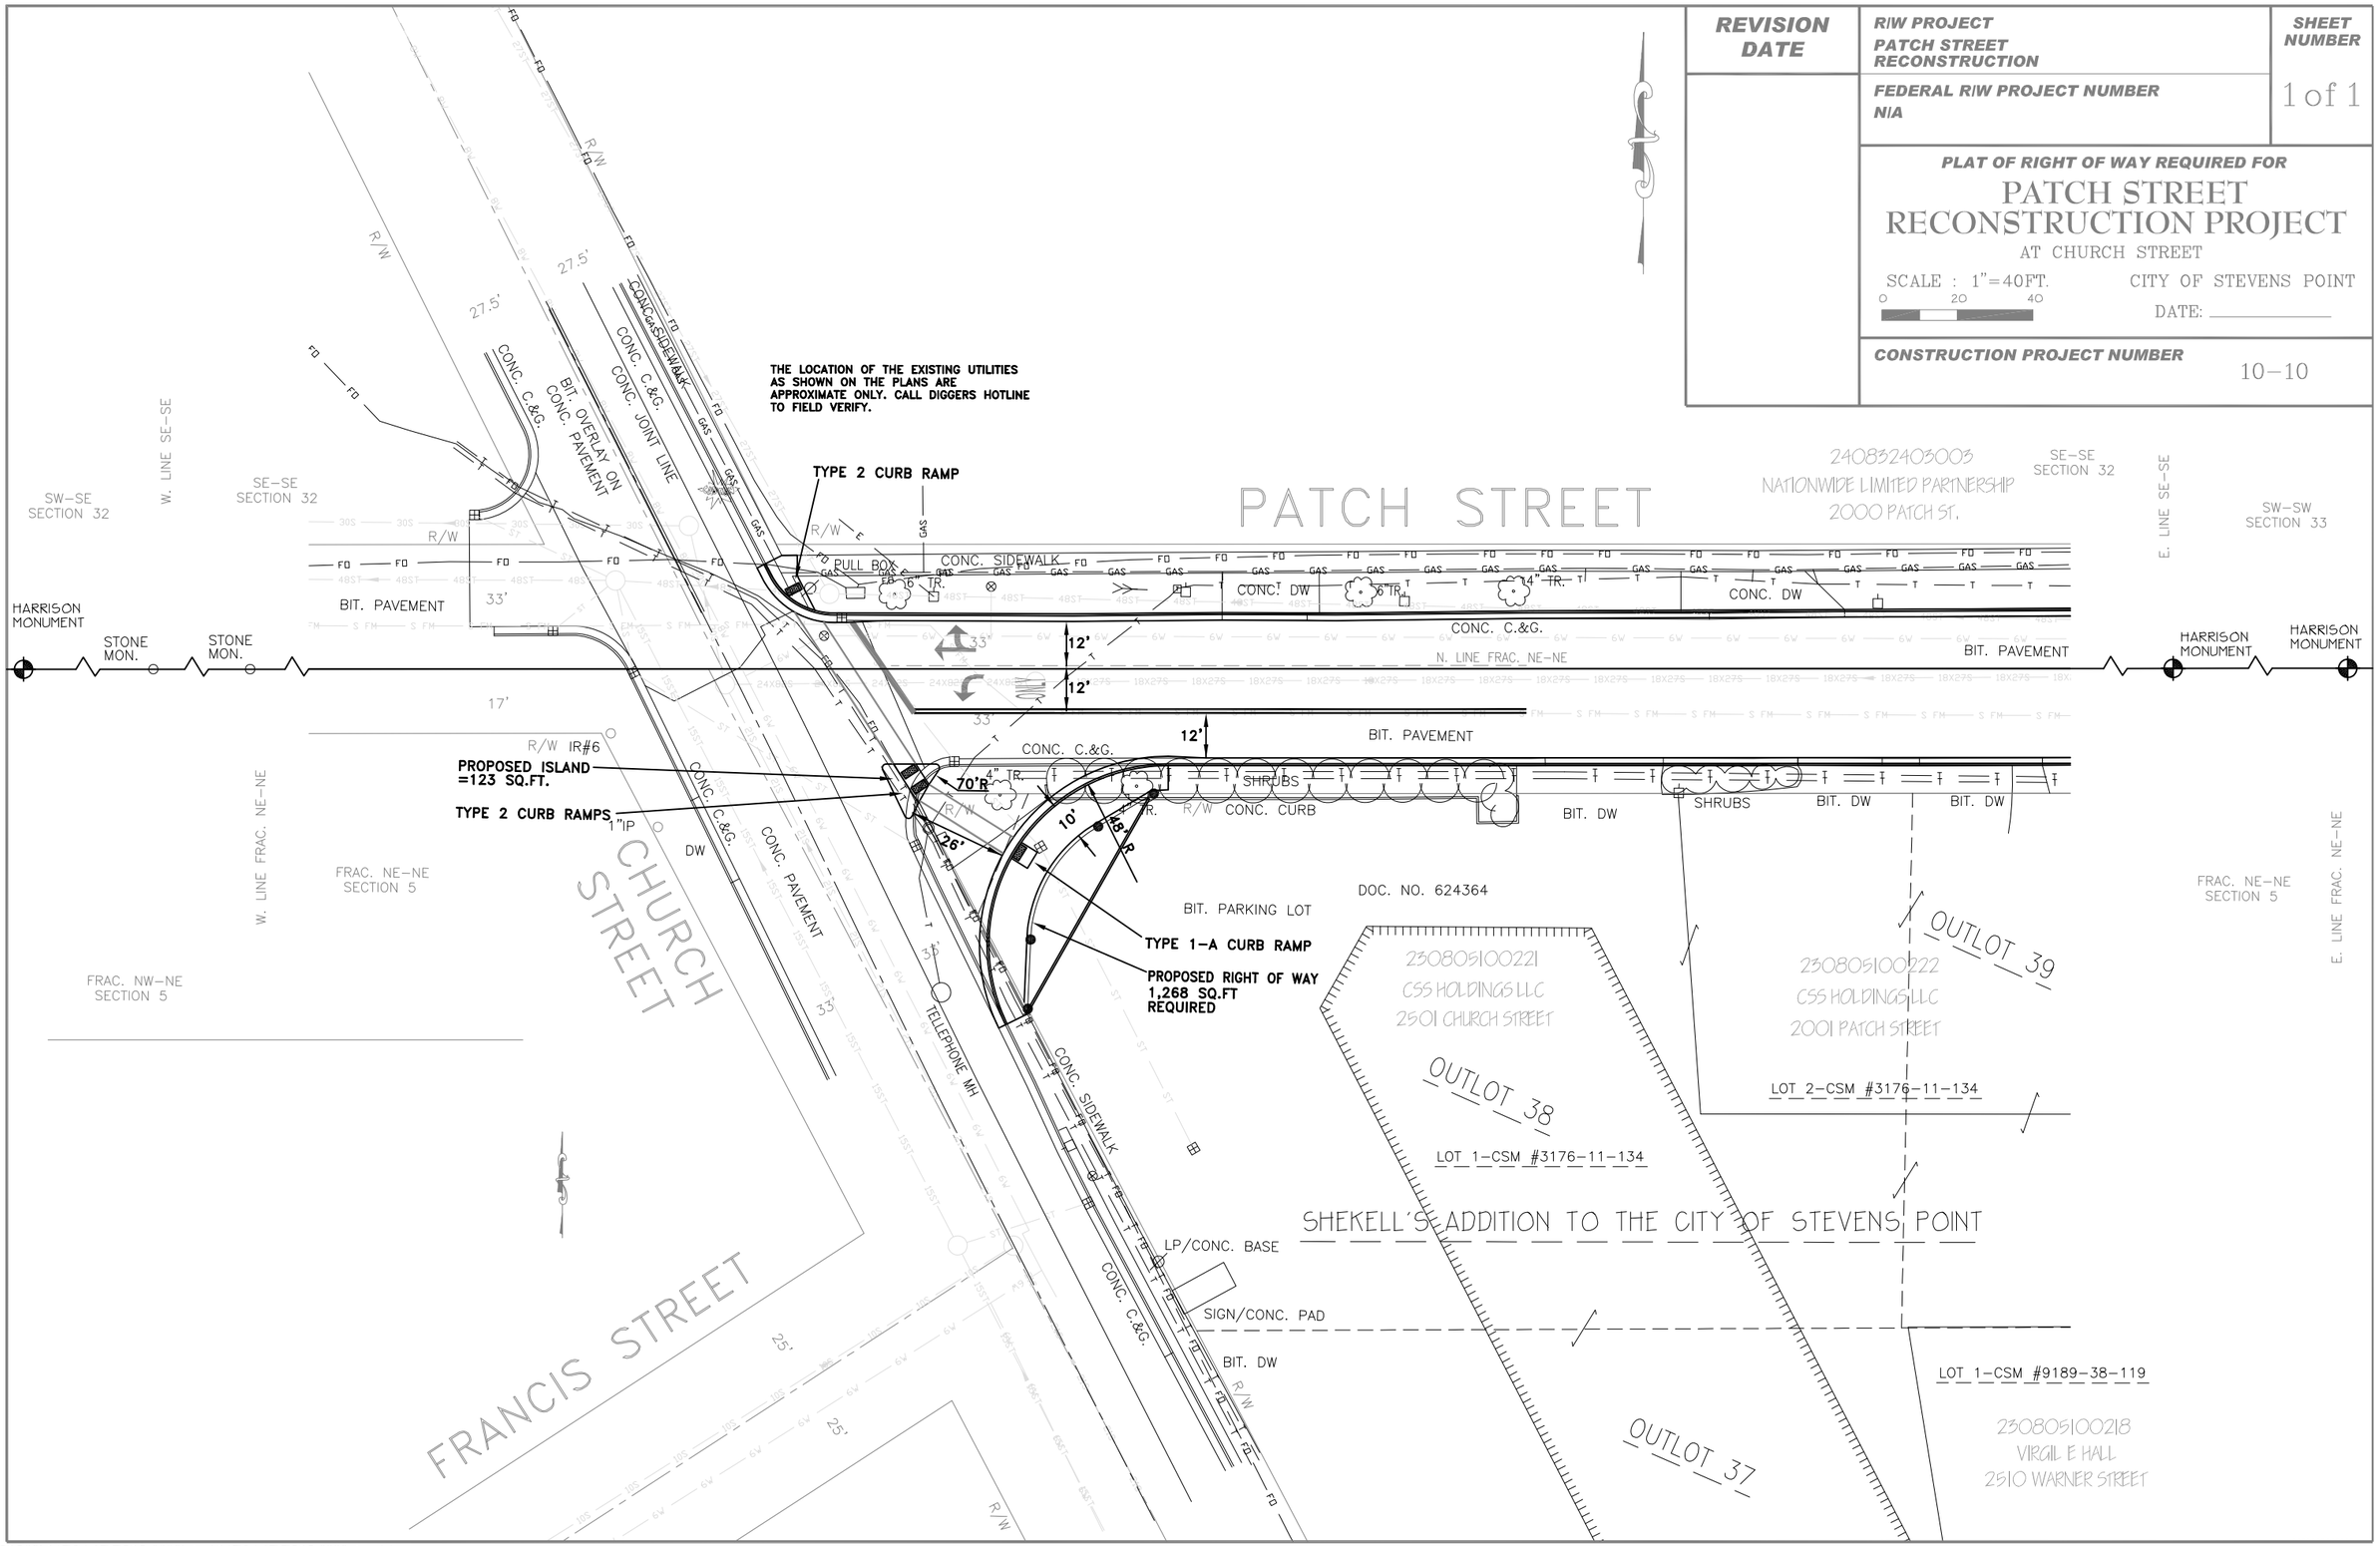

I:\TOPOS\TOPO09\PATCH ST TOPO 2009\dwg\PATCH ST TOPO 2009.dwg, 1:1